Copyright © 2007 Flashclad

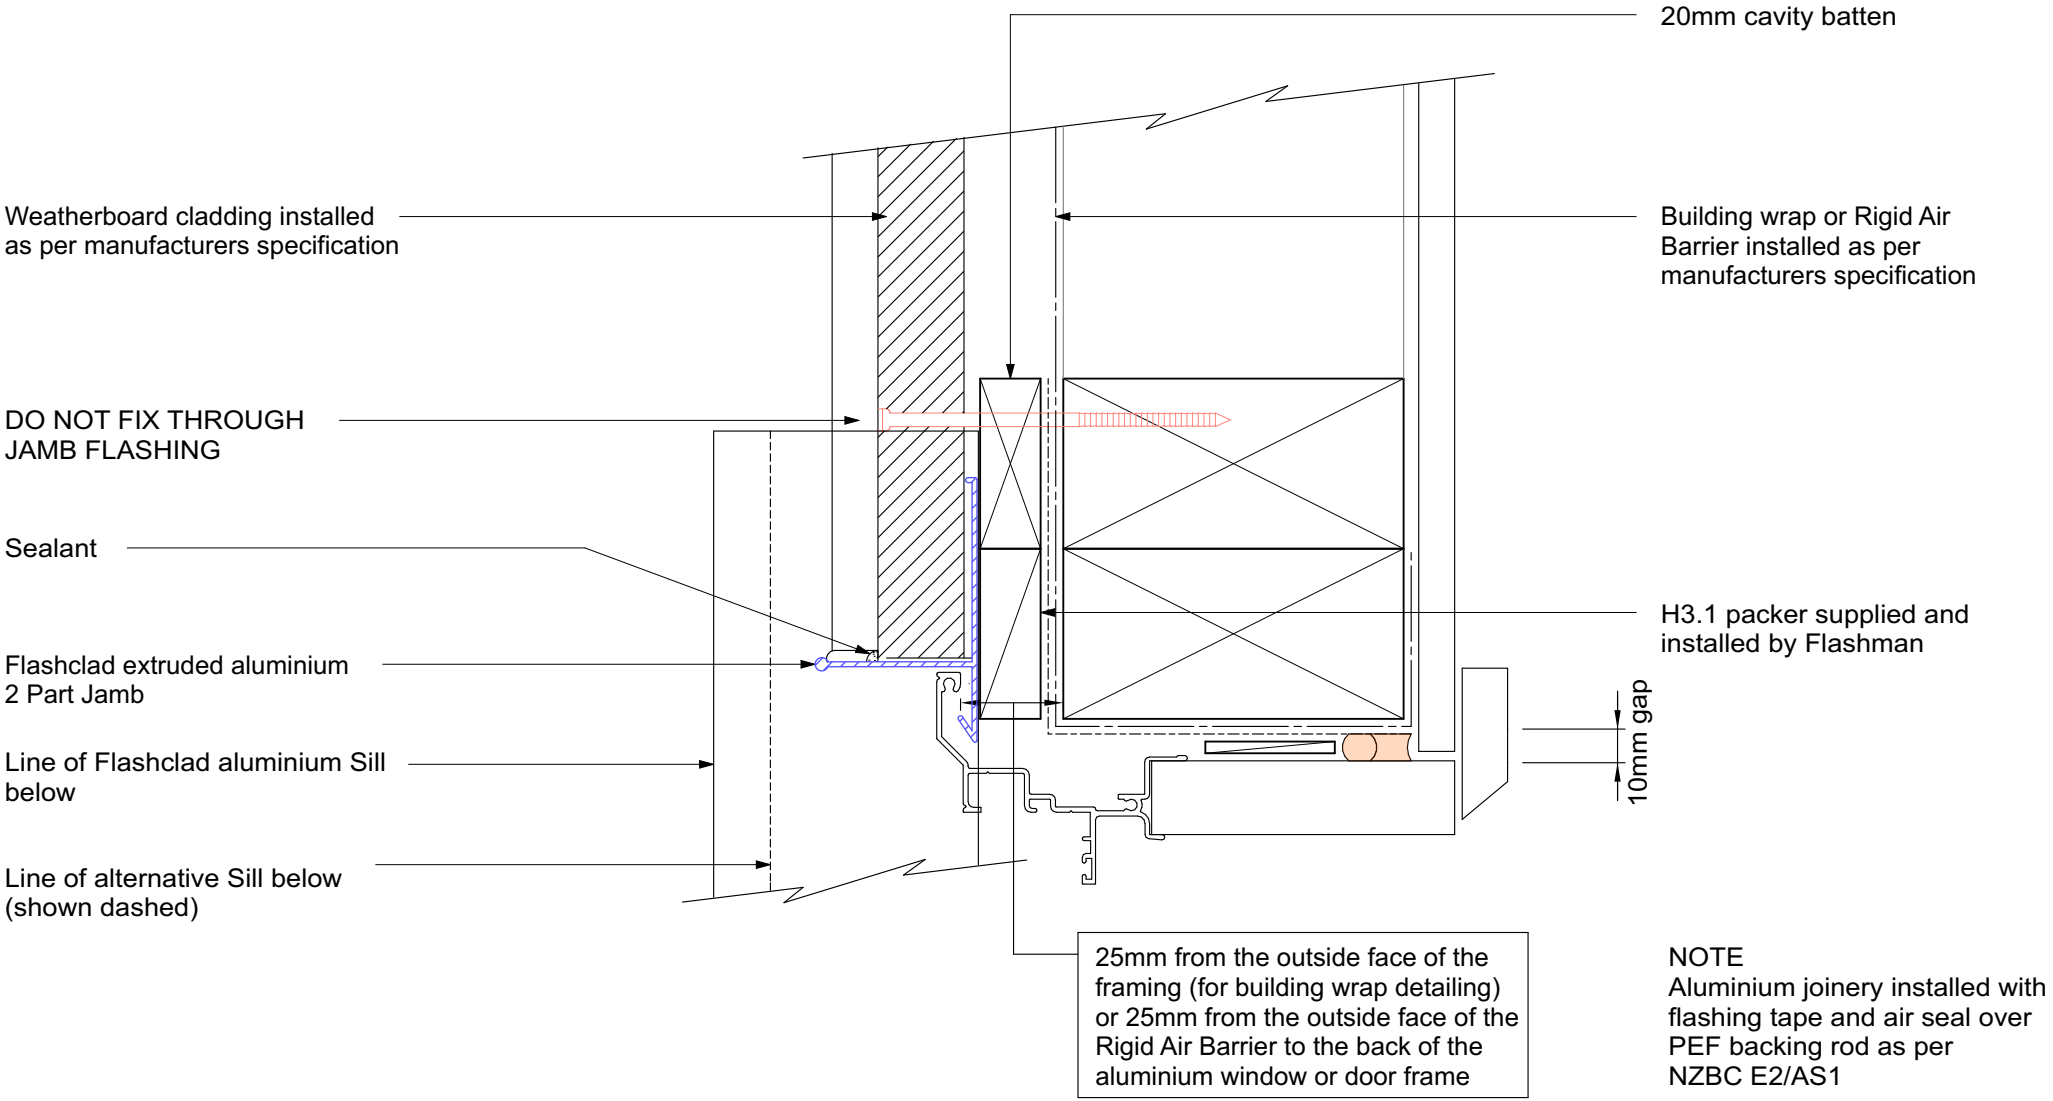

NOTE
Aluminium joinery installed with flashing tape and air seal over PEF backing rod as per NZBC E2/AS1

Flashman
FLASHING SYSTEMS

JAMB

Original Scale 1:2
Revision - 01 October 2019

WEATHERBOARD