Copyright © 2009 Flashclad

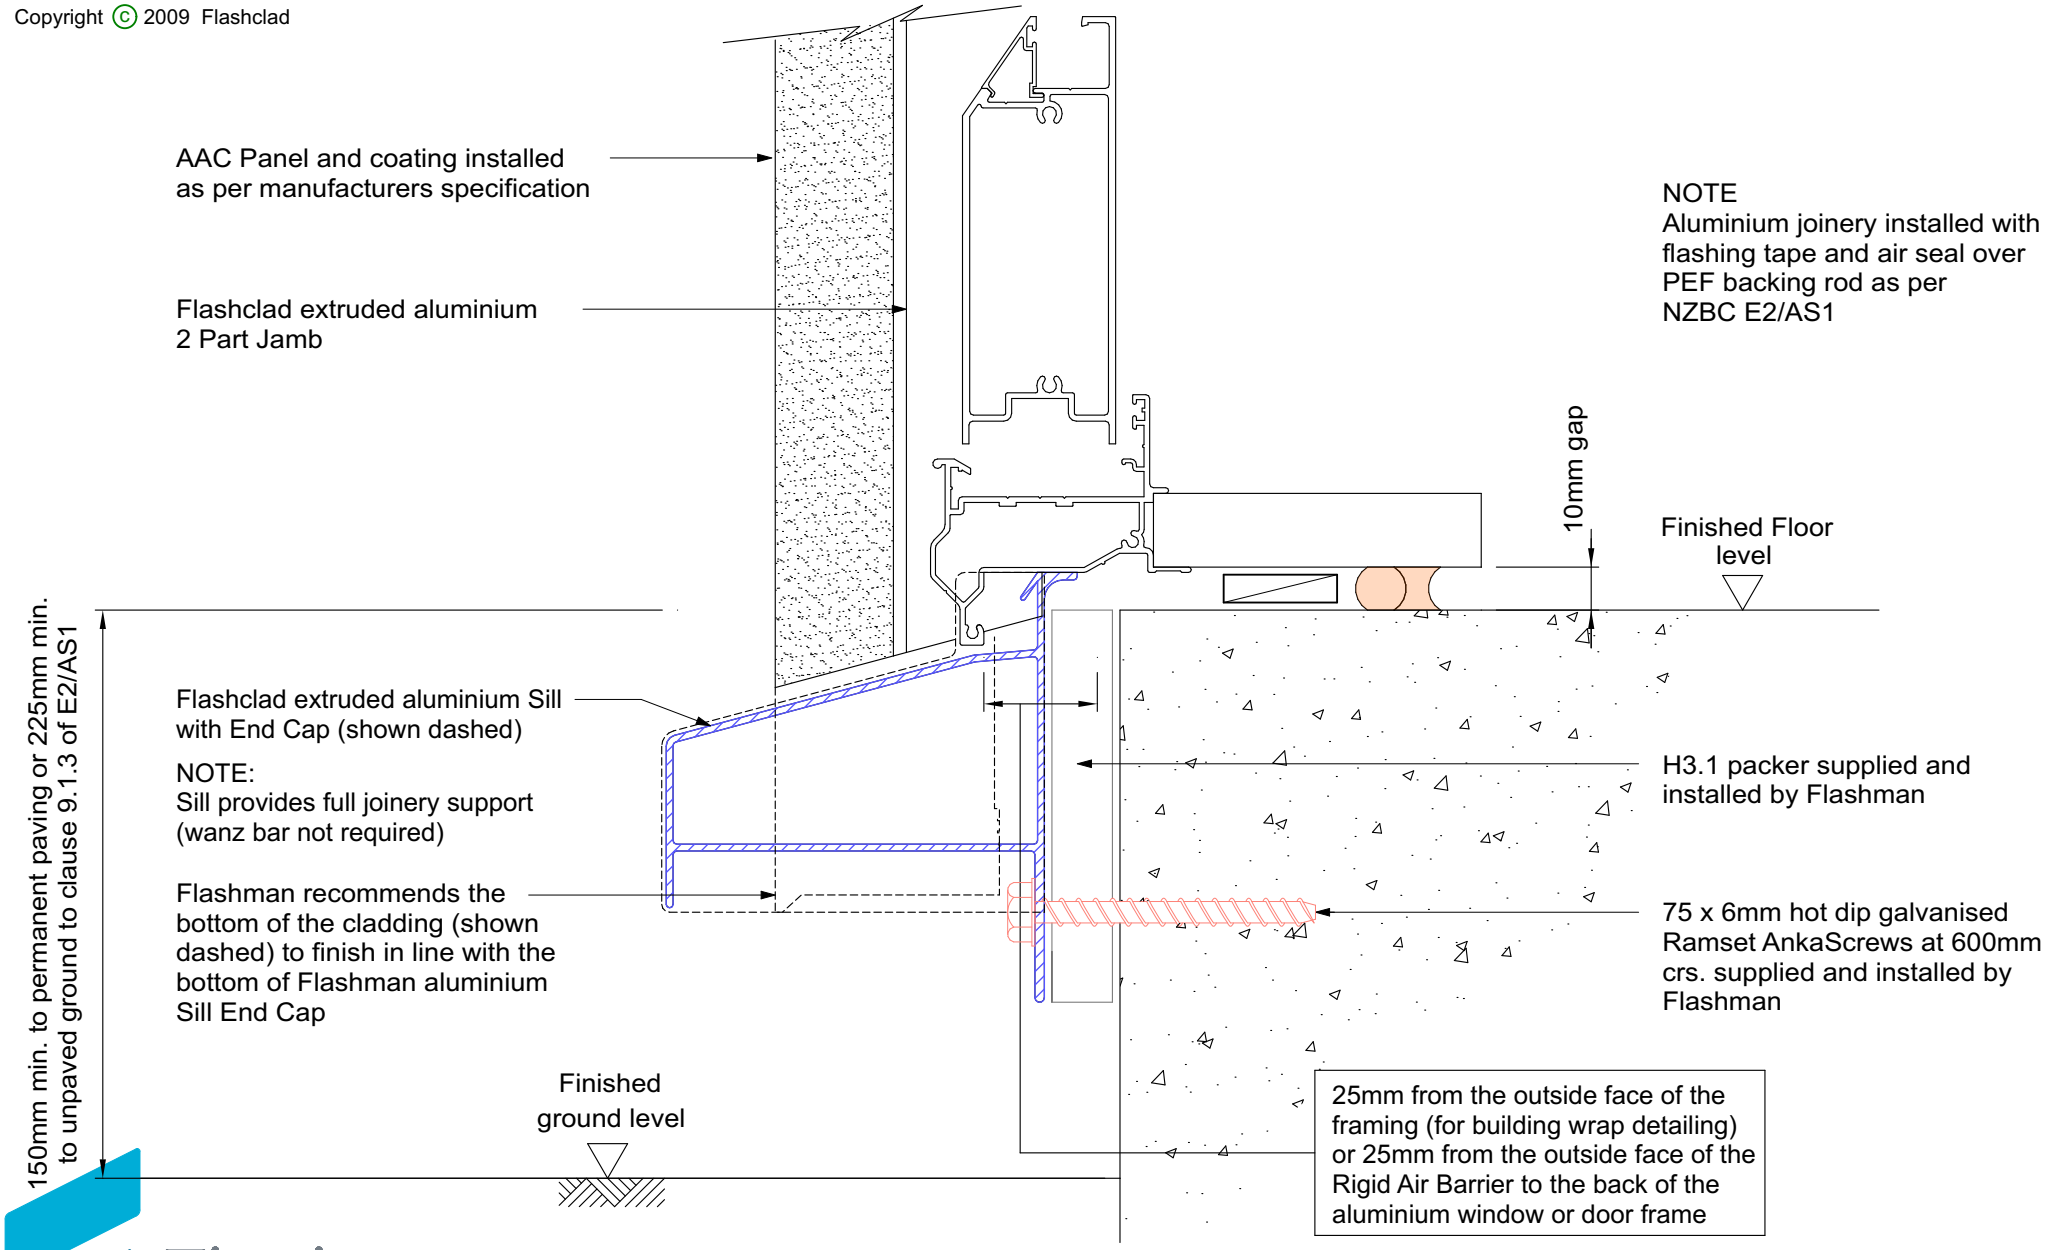

Flashman
FLASHING SYSTEMS

SILL - DOOR OR WINDOW AT FLOOR LEVEL

Original Scale 1:2

Revision - 01 October 2019

AAC Panel